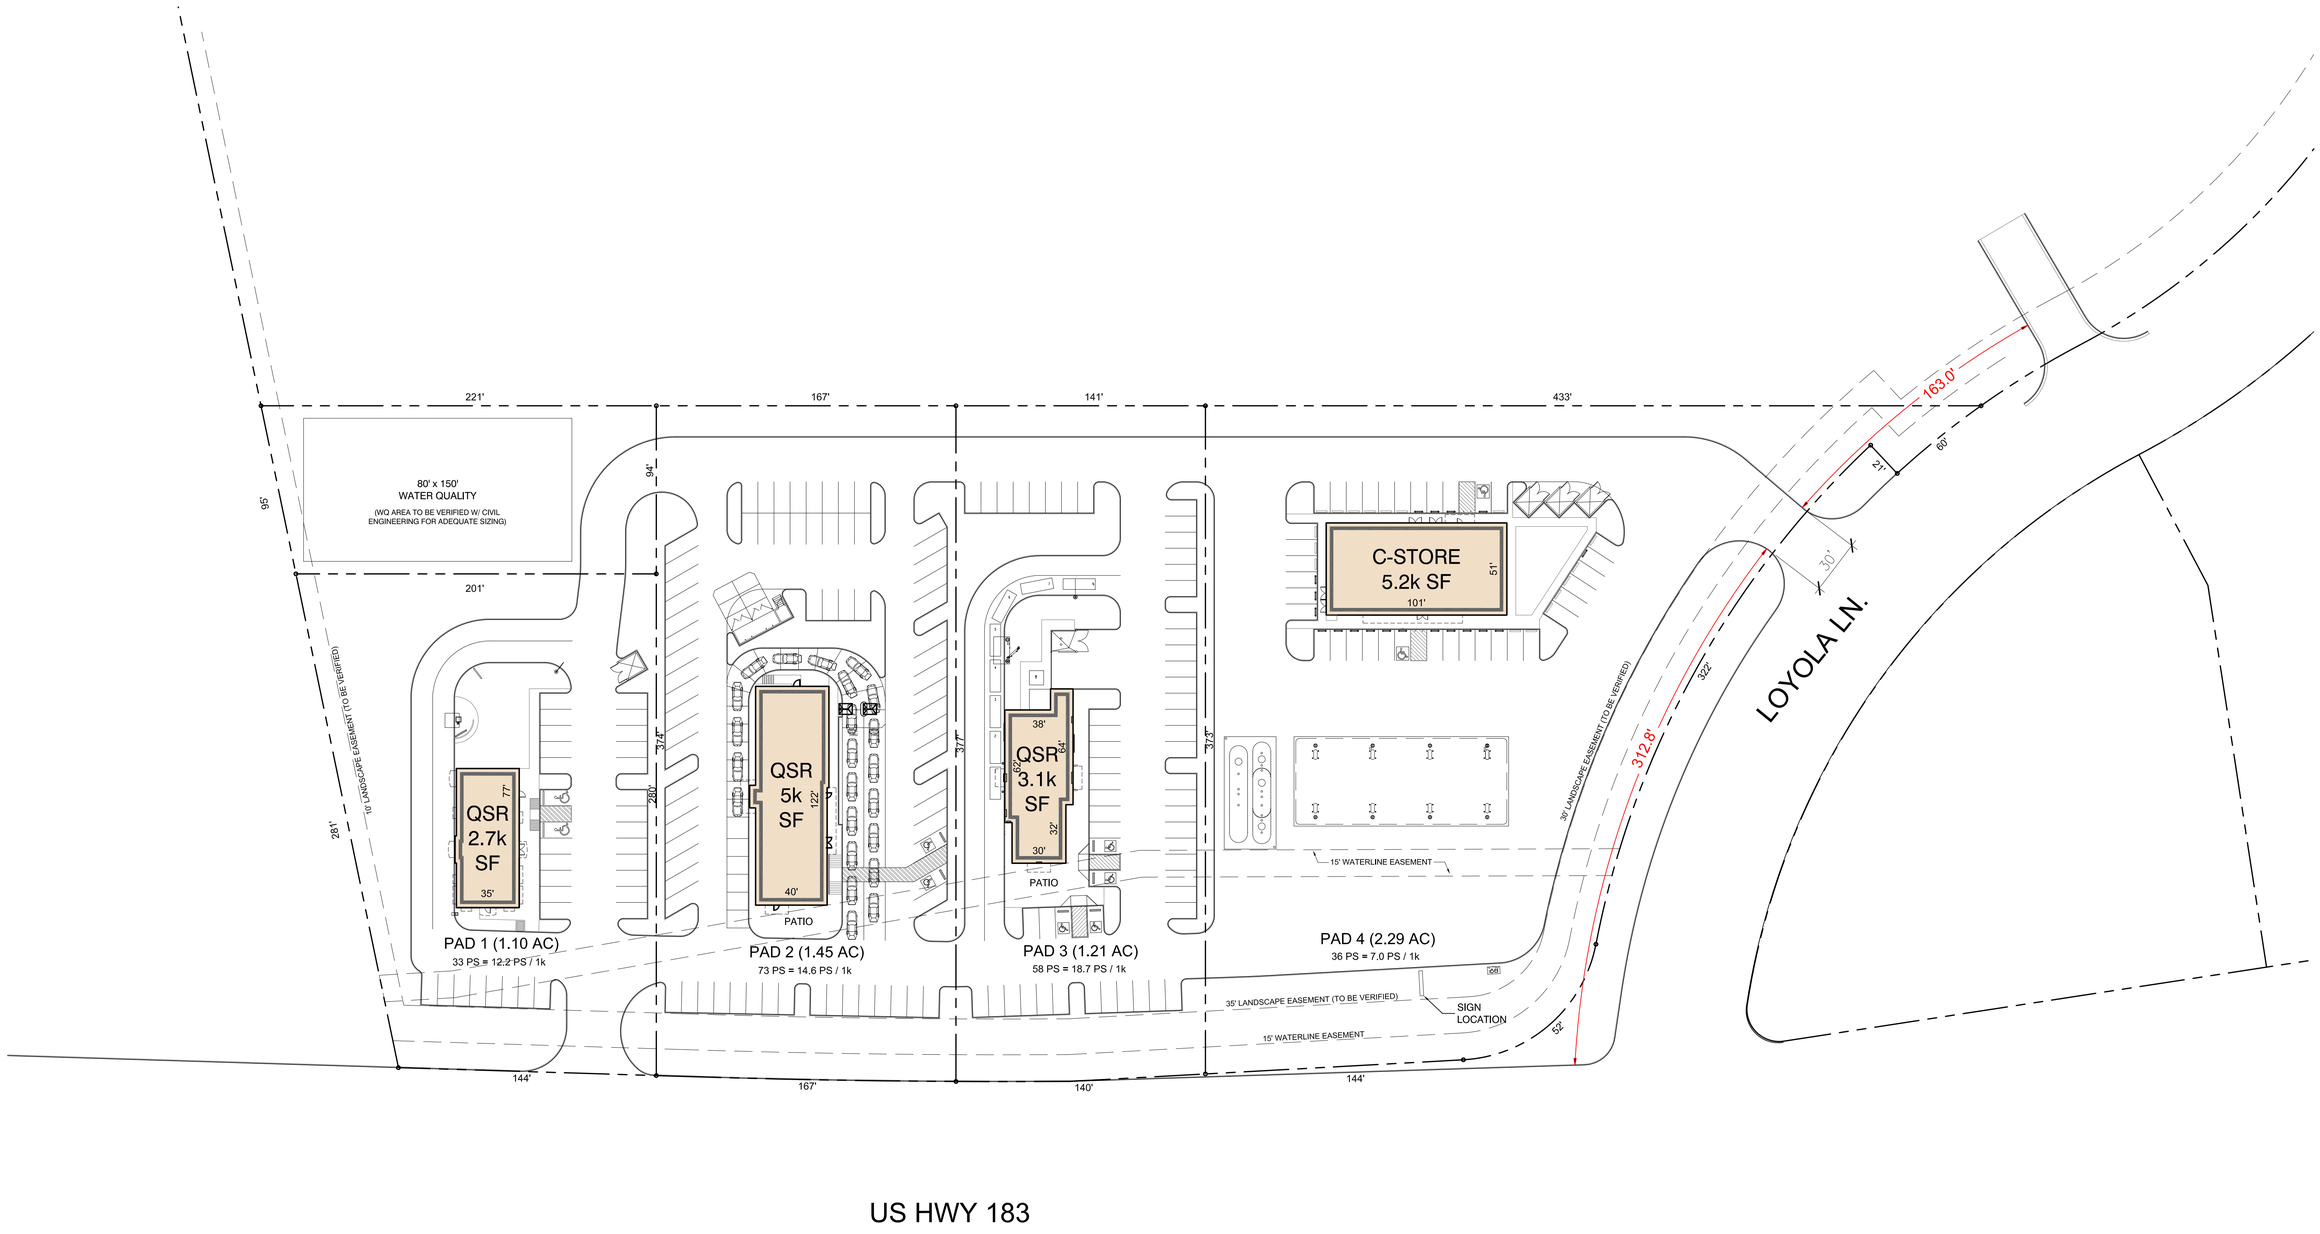

SITE PLAN A

Scale: 1" = 40'-0"

0 20' 40' 80'

identityARCHITECTS
111 Travis Street, Houston, Texas 77002
www.identityarchitects.com 713.595.2150

COMMERCIAL DEVELOPMENT

July 24, 2019

HWY 183 @ LOYOLA LN.
AUSTIN, TX
19114-00_SITE_190722

THIS DRAWING IS FOR PRESENTATION PURPOSES ONLY. ANY AND ALL FEATURES, MATTERS AND OTHER INFORMATION DEPICTED HEREON OR CONTAINED HEREIN ARE FOR ILLUSTRATIVE MARKETING PURPOSES ONLY, ARE SUBJECT TO MODIFICATION WITHOUT NOTICE, ARE NOT INTENDED TO BE RELIED UPON BY ANY PARTY AND ARE NOT INTENDED TO CONSTITUTE REPRESENTATIONS AND WARRANTIES AS TO THE SIZE AND NATURE OF IMPROVEMENTS TO BE CONSTRUCTED (OR THAT ANY IMPROVEMENTS WILL BE CONSTRUCTED) OR AS TO THE IDENTITY OR NATURE OF ANY OCCUPANTS THEREOF.

N:\DA\19114-00_US 183 Loyolo Austin\400 DESIGN\440 SITE PLANS SCHEMATICS\19114-00_SITE_190722.dwg plotted by Ethan Michael on 2019-07-24 at 2:43 PM